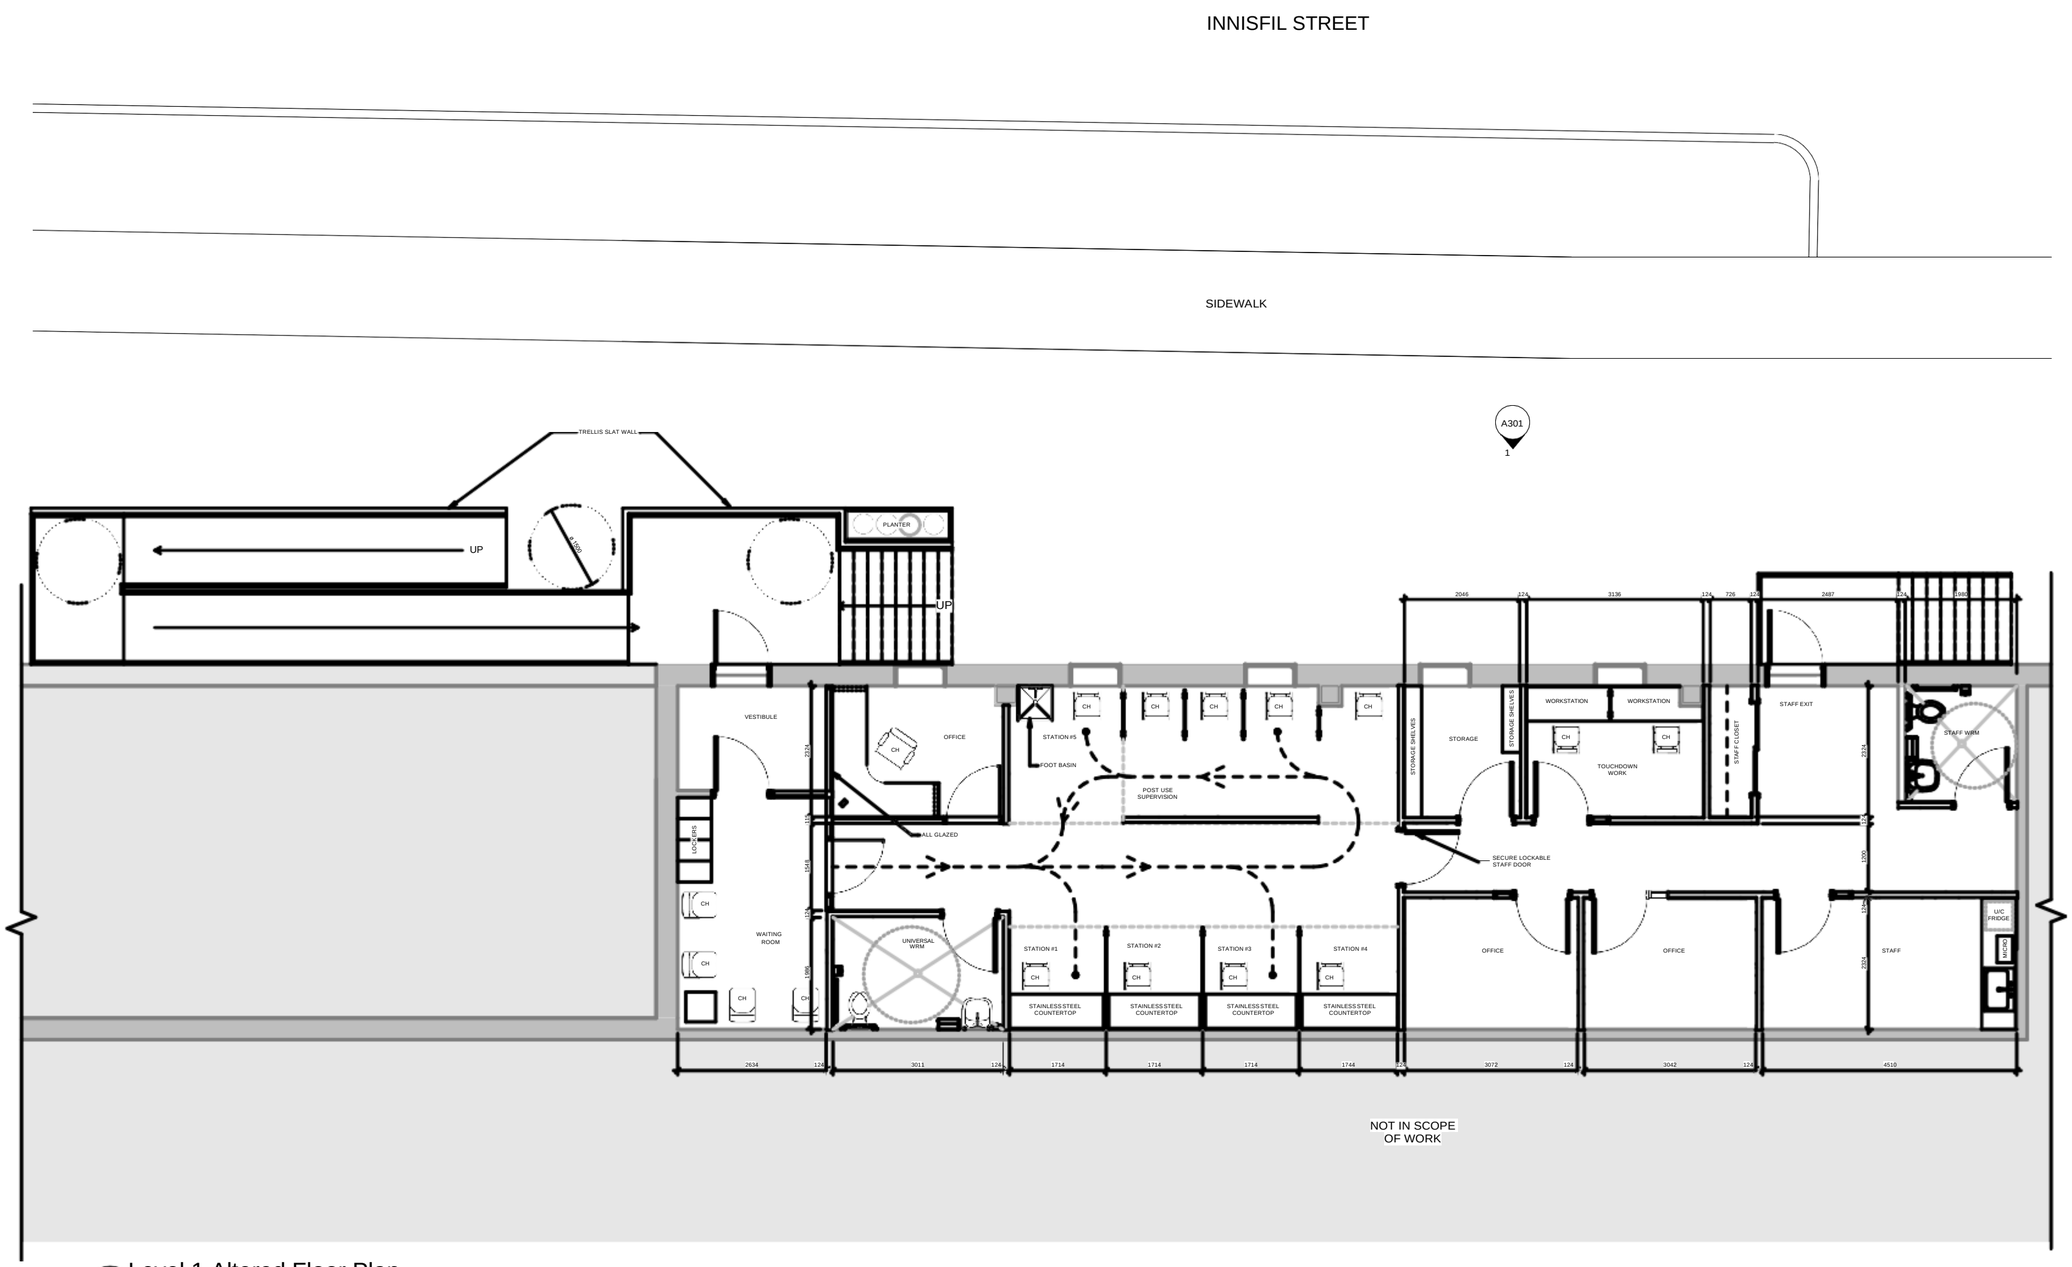

1 A202 Level 1 Altered Floor Plan

1 : 50

No.	Revision	Date

Orientation

PROJECT NORTH

Seal

All dimensions to be checked and verified on the job by the Contractor. Any discrepancies are to be reported to the Consultant prior to action. Only the latest approved drawings to be used for construction in conformance with all applicable codes, by-laws and regulations. All drawings remain the property of the Consultant.

© Copyright Reserved:
These drawings and all that is represented herein are the exclusive property of Salter Pilon Architecture Inc.
They may not be used or reproduced without written permission from Salter Pilon Architecture Inc.

salterpilon architecture

151 Ferris Lane, Suite 400 Barrie, Ontario L4M 6C1
salterpilon.com t: 705.737.3530

Project Information

CMHA - Site Reno

11 Innisfil Street, Barrie ON L4N 6N9

For

Owner

Drawing Title

Altered Floor Plan

Date	Project No	Drawing No
Drawn by: Author	21030	A202
Scale: 1 : 50		

\\FILESERVER\StorageData\Projects\21030 - CMHA - 80 Bradford Street Site Reno\2.0 Contract Documents\2.2 Drawings\01 Existing_Survey\21030-CMHA Existing conditions.rvt
2021-08-31 3:01:47 PM